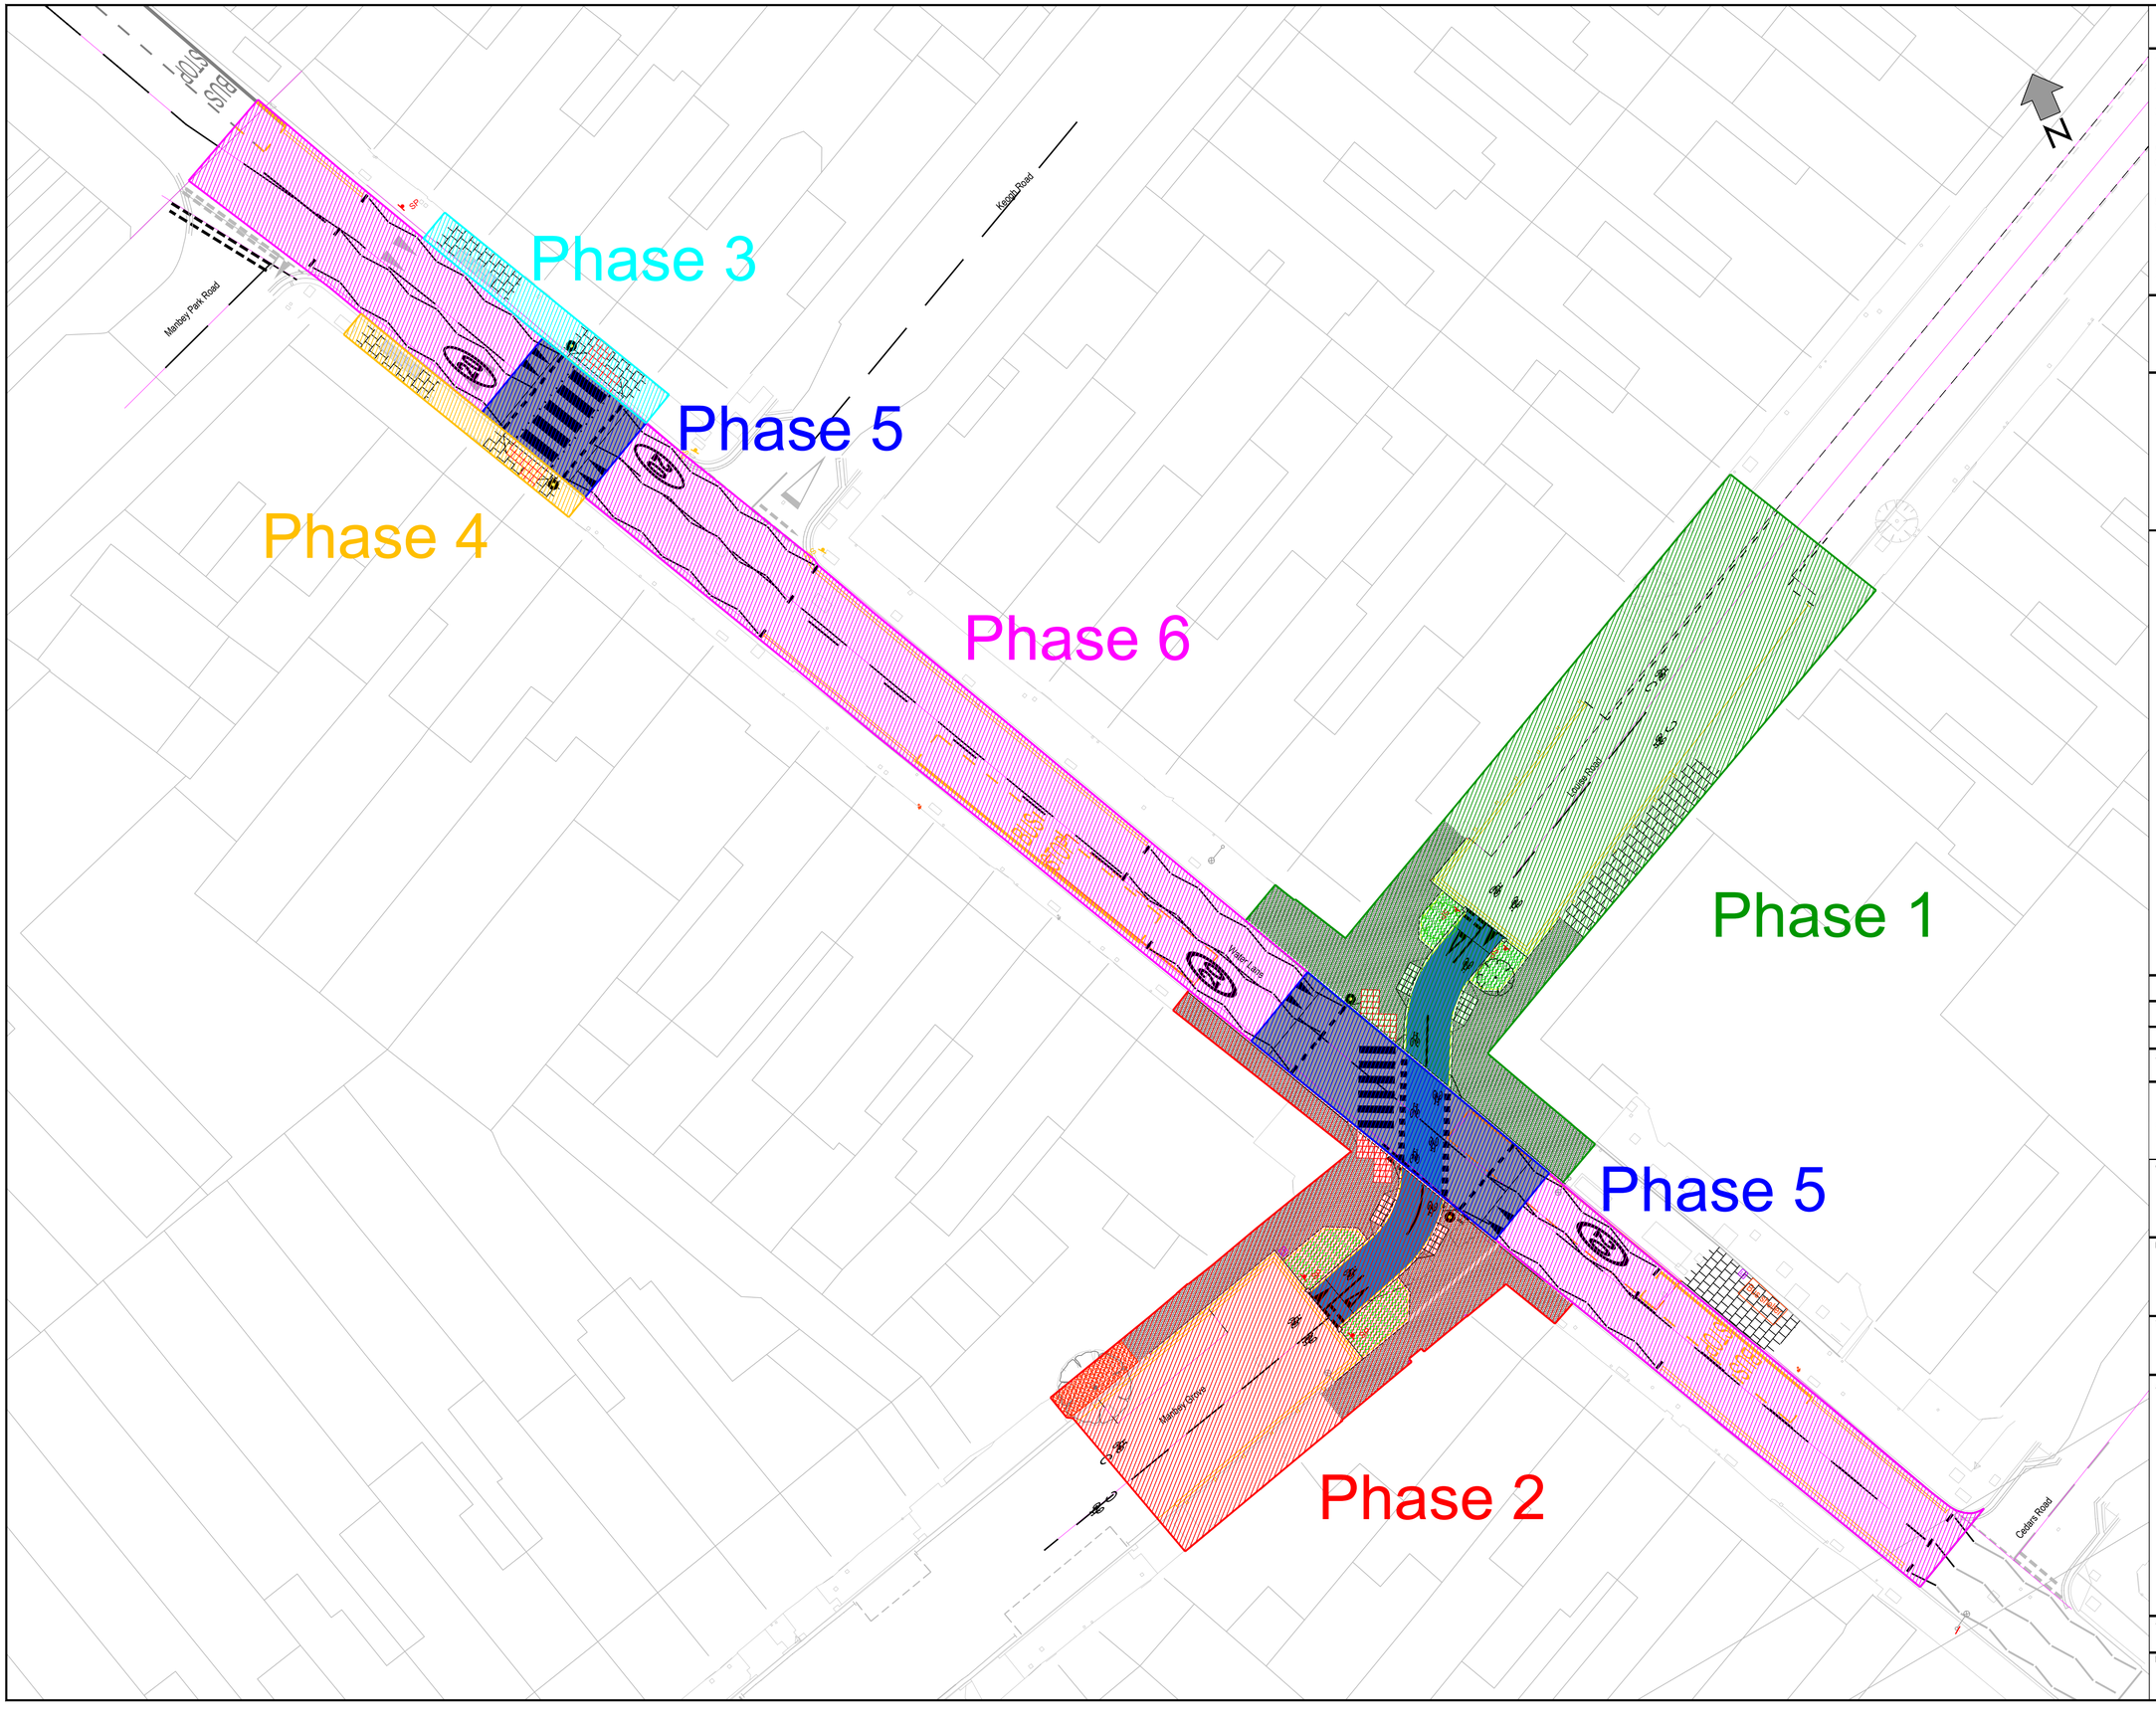

Notes:

1. All signs and cones to be accordance with Chapter 8-2009, the TSRGD and current IAN's.
2. Works access and egress are indicative, exact locations to agreed on site.
3. Safety zones are to be installedas required.
4. All signs to be located so as not to obscure signs or objects and should be ballasted near to ground
5. level using sand filled hesslan bags or sign straps.
6. Drawings not to scale.
7. TM will comply with safety at Street Works and Road Works Code Of Practice 2013
8. All bus stops, Parking / loading bays to be suspended prior to works commecing.
9. All carriageway widths for running lanes through the site to be minimum of 3.5m unless otherwise stated.
10. Upon instalation the traffic management meets the requirements.
11. Sideways Safety Zone 0.5m Min (S)
12. Longways Safety Zone 0.5m Min (L)

Lane 1 Closure or Shuttle Lane

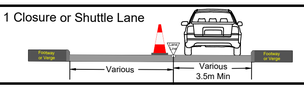

KEY

- Traffic Cones
- No Waiting Cones
- Pedestrian Barrier
- Works Area
- Traffic Signal
- Pedestrian Signal
- Pedestrian Ramp
- Bus Stop Suspended

REV:	DESCRIPTION:	BY:	DATE:
B	TMP	MM	19/01/26
A	TMP	MM	12/01/26

STATUS: Approved

KENSON HIGHWAYS

CLIENT: Newham London

DESIGNER:
KENSON HIGHWAYS
189 New Road
Rainham
RM13 8SH

TITLE: Phase Plan

SITE:
Water Lane
London E15 4NL

QR CODE:

SCALE AT A3:	DATE:	DRAWN:	CHECKED:
NTS	19/01/2026	MM	SJ

PROJECT NO:	DRAWING NO:	REVISION:
TBC	NH-737	B