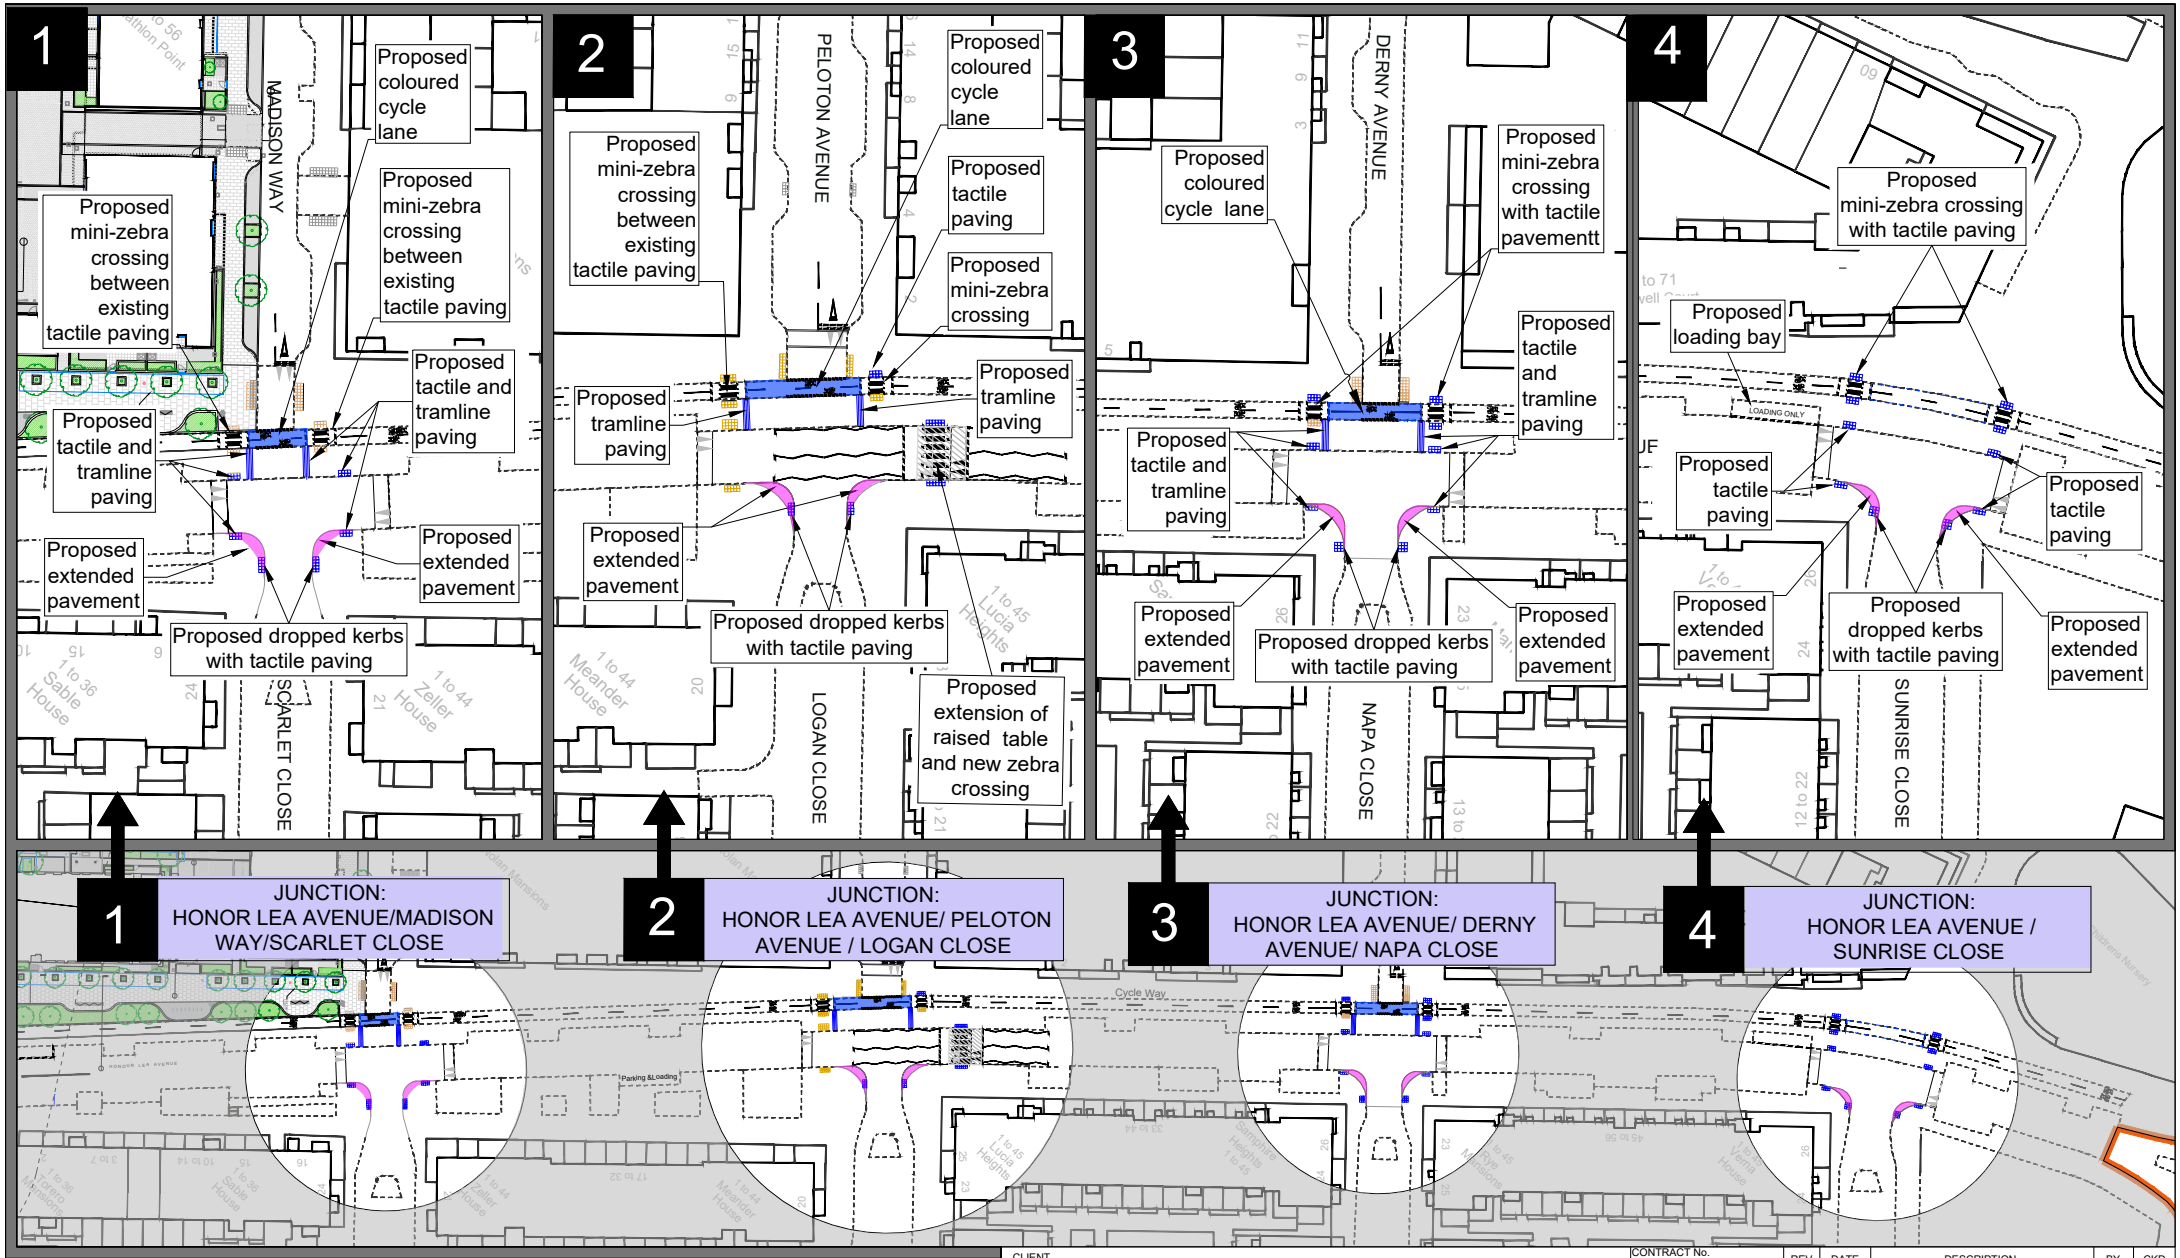


© Crown copyright (L.B. Newham OS License: 2022 100019272).
You are permitted to use this data solely to enable you to respond to, or interact with, the organisation that provided you with the data. You are not permitted to copy, sub-license, distribute or sell any of this data to third parties in any form.

CLIENT

PROJECT
CHOBAM MANOR
HIGHWAY IMPROVEMENTS

SUBJECT
HONOR LEA AVENUE
JUNCTIONS IMPROVEMENTS

CONTRACT No.

DRAWN
RLM

DESIGNED
RLM

CHECKED

APPROVED

SCALE
NTS/1:1000

| REV | DATE | DESCRIPTION | BY | CKD |
|---|---|---|---|---|

Newham London

DRAWING No.
221421 / CONS/ 01

REV

PROJECT STAGE
CONSULTATION

DATE ISSUED
11/2022